



CITY COUNCIL WORKSHOP
City of Birchwood Village
Washington County, MN

October 21st, 2026 at 6:00 pm

MISSION STATEMENT

The Birchwood Village City Council is dedicated to enhancing the quality of life for all residents by fostering a safe, inclusive, and thriving community. We are committed to responsible governance and transparent decision-making. Through collaboration with residents, businesses, and local organizations, we strive to improve public services and infrastructure while preserving the unique character of our city. Our goal is to make Birchwood Village a better place to live and grow for generations to come.

MEMBERS:

Jennifer Arsenault, Mayor
Bridget Sperl, Council
Kathy Weier, Council
Ryan Eisele, Council
Ryan Hankins, Council


*NOTE: Due to Open Meeting Law restrictions, the City Council may be discussing agenda items for the first time.
Your patience and understanding are appreciated during this process.*

AGENDA


The City Council will be discussing drainage and utility project-planning for Birchwood Avenue with their City Engineer. Discussion will include design options, project logistics, timing and funding that will potentially include RCWD grant for stormwater management.

* Denotes item that supporting documentation will be provided



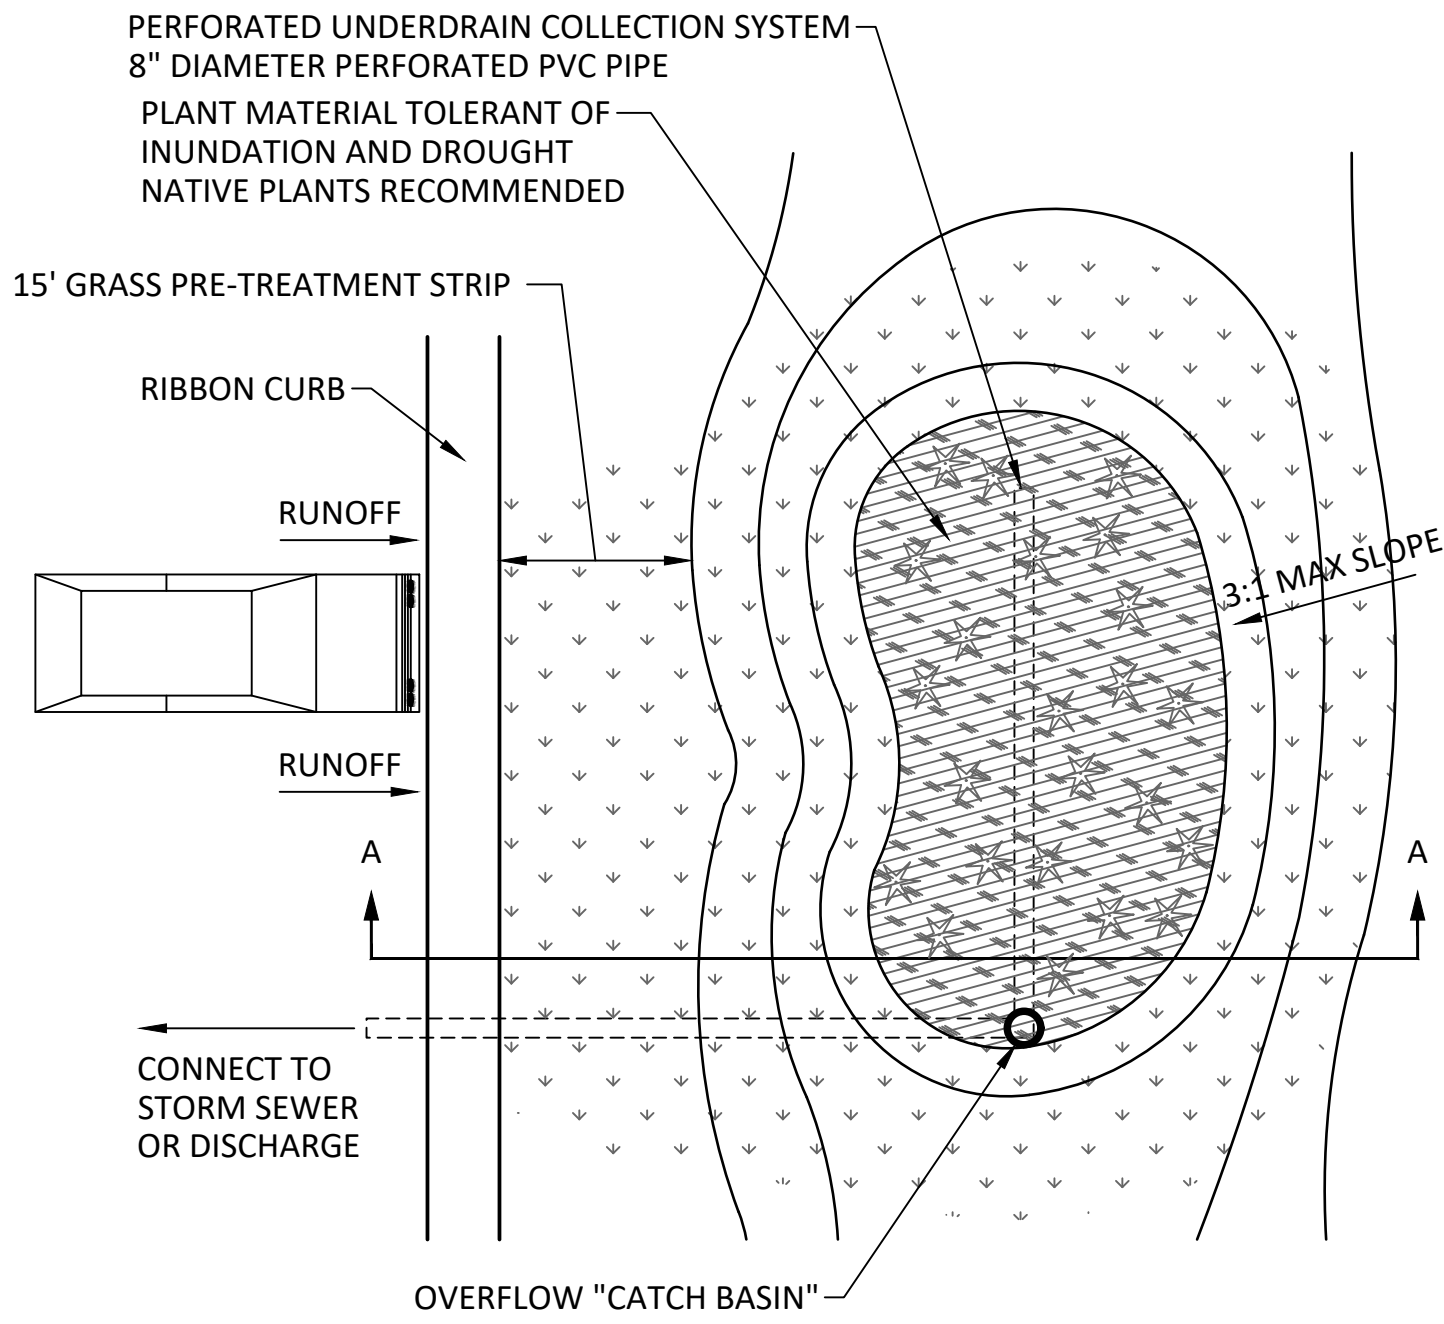


GENERAL PLAN

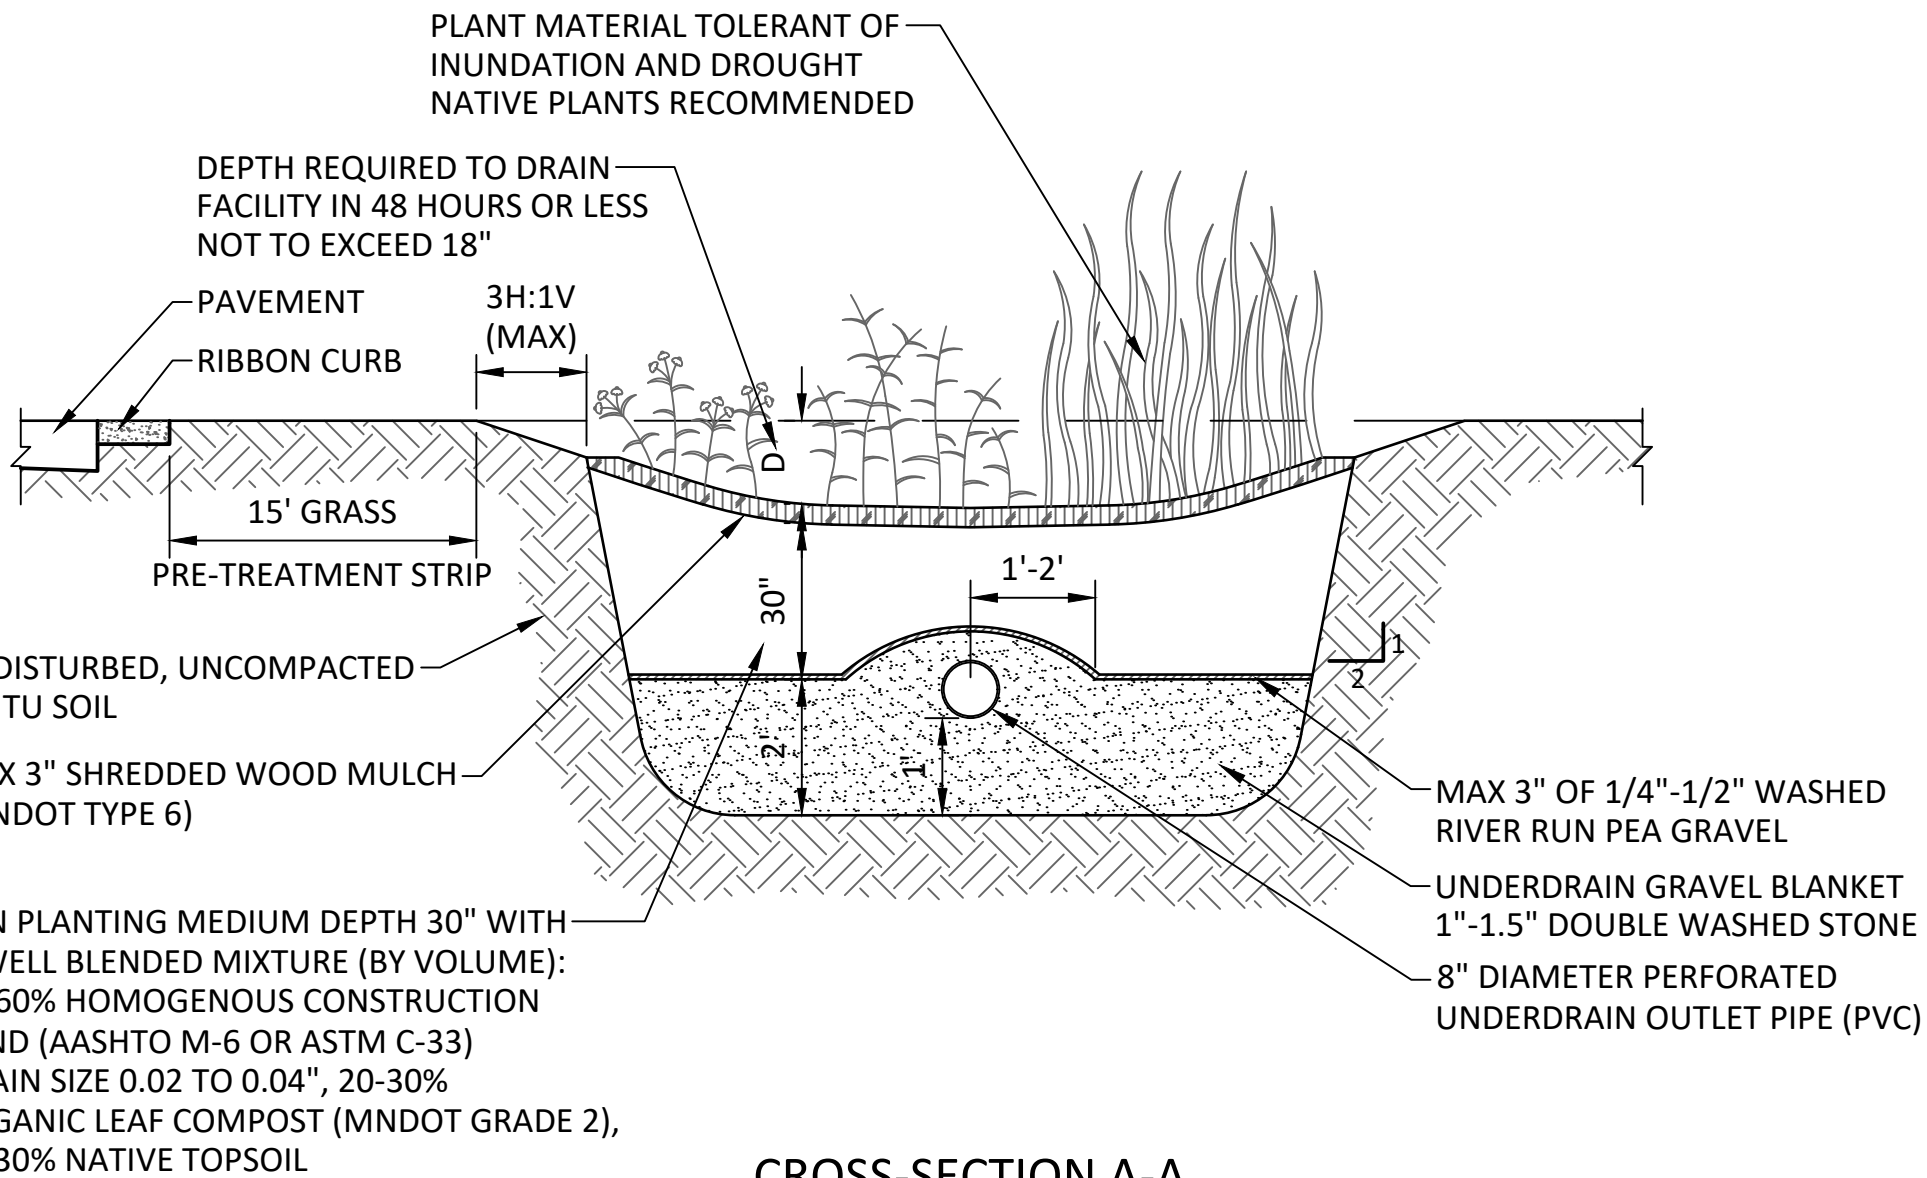

CROSS-SECTION A-A



BIORETENTION
FACILITIES

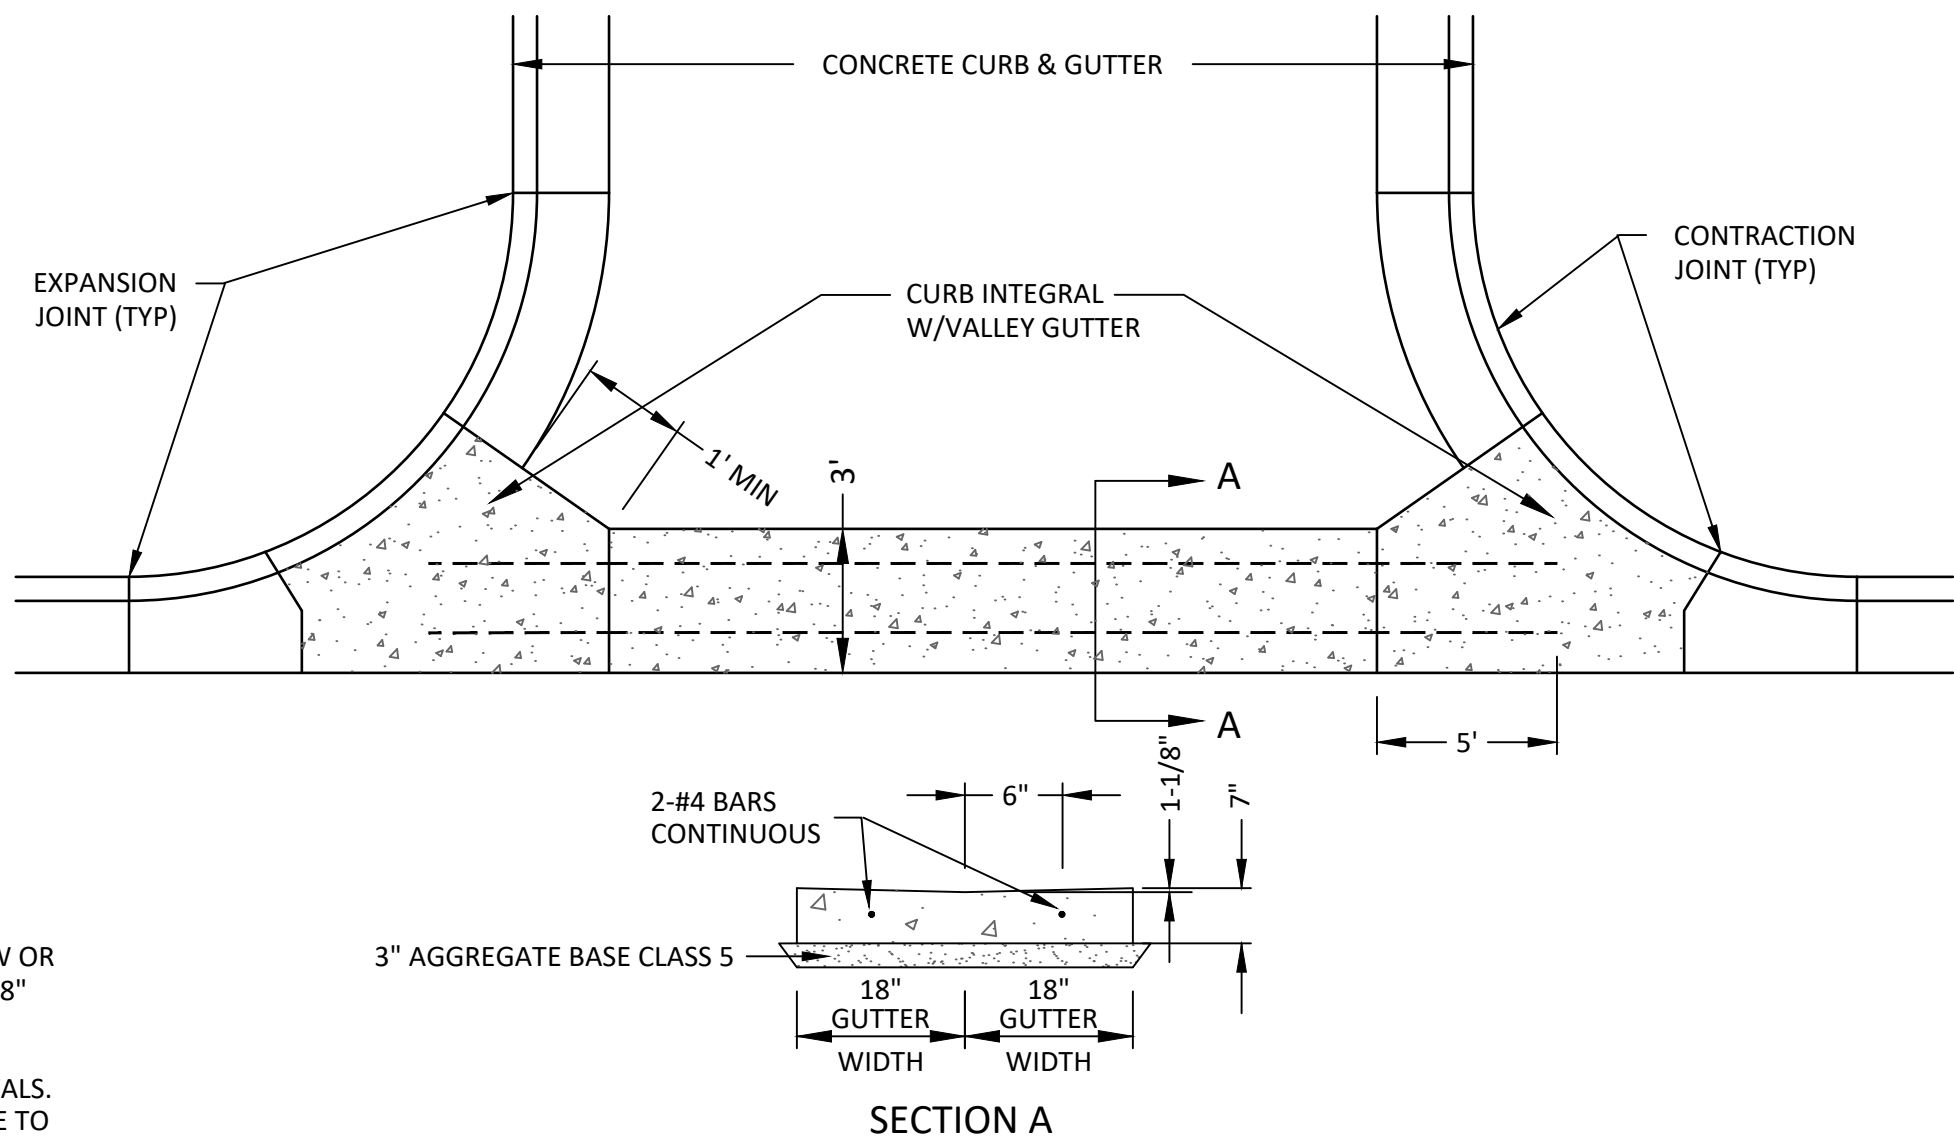


- NOTE:
1. VALLEY GUTTER JOINTS: SAW OR SCORE 1/8" MINIMUM TO 3/8" MAXIMUM WIDTH JOINTS A MINIMUM OF 2" DEPTH AT APPROXIMATELY 10' INTERVALS. SEAL JOINTS IN ACCORDANCE TO MNDOT 2301.3.N.3
 2. THE CONCRETE VALLEY GUTTER SHALL BE CONSTRUCTED ON 3" AGGREGATE BASE, CLASS 5

CONCRETE VALLEY GUTTER


NOT TO SCALE

LAST REVISION:
2026-08

PLATE NO.
7-100-1

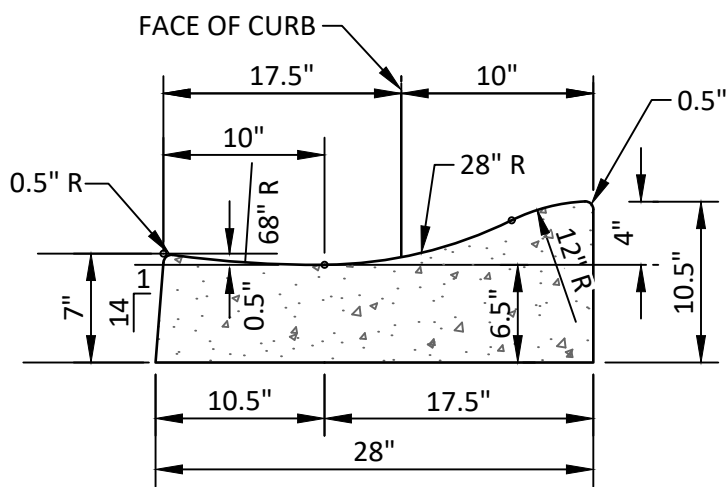

- ① NOTE:
- CURB SHALL BE PLACED IN A TILTED POSITION AS SUCH TO PROVIDE A 3" DEPTH FROM THE TOP OF CURB TO THE FLOWLINE WHEN MEASURED ON A LEVEL PLANE.

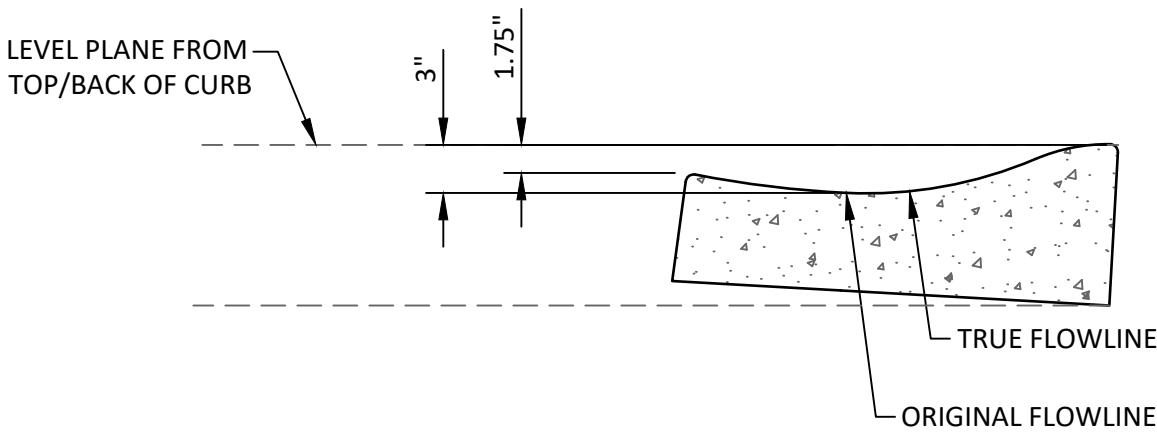

CONCRETE CURB & GUTTER
MOUNTABLE

NOT TO SCALE

LAST REVISION:
2026-08

PLATE NO.
7-006